FILE NAME: D:\DWG\NE-PLAZA\X-PONDER\1st Basement level x-net specs and transponder\with power supply\xn-m01-2.dwg plotted on 5/3/1999 by Nelson

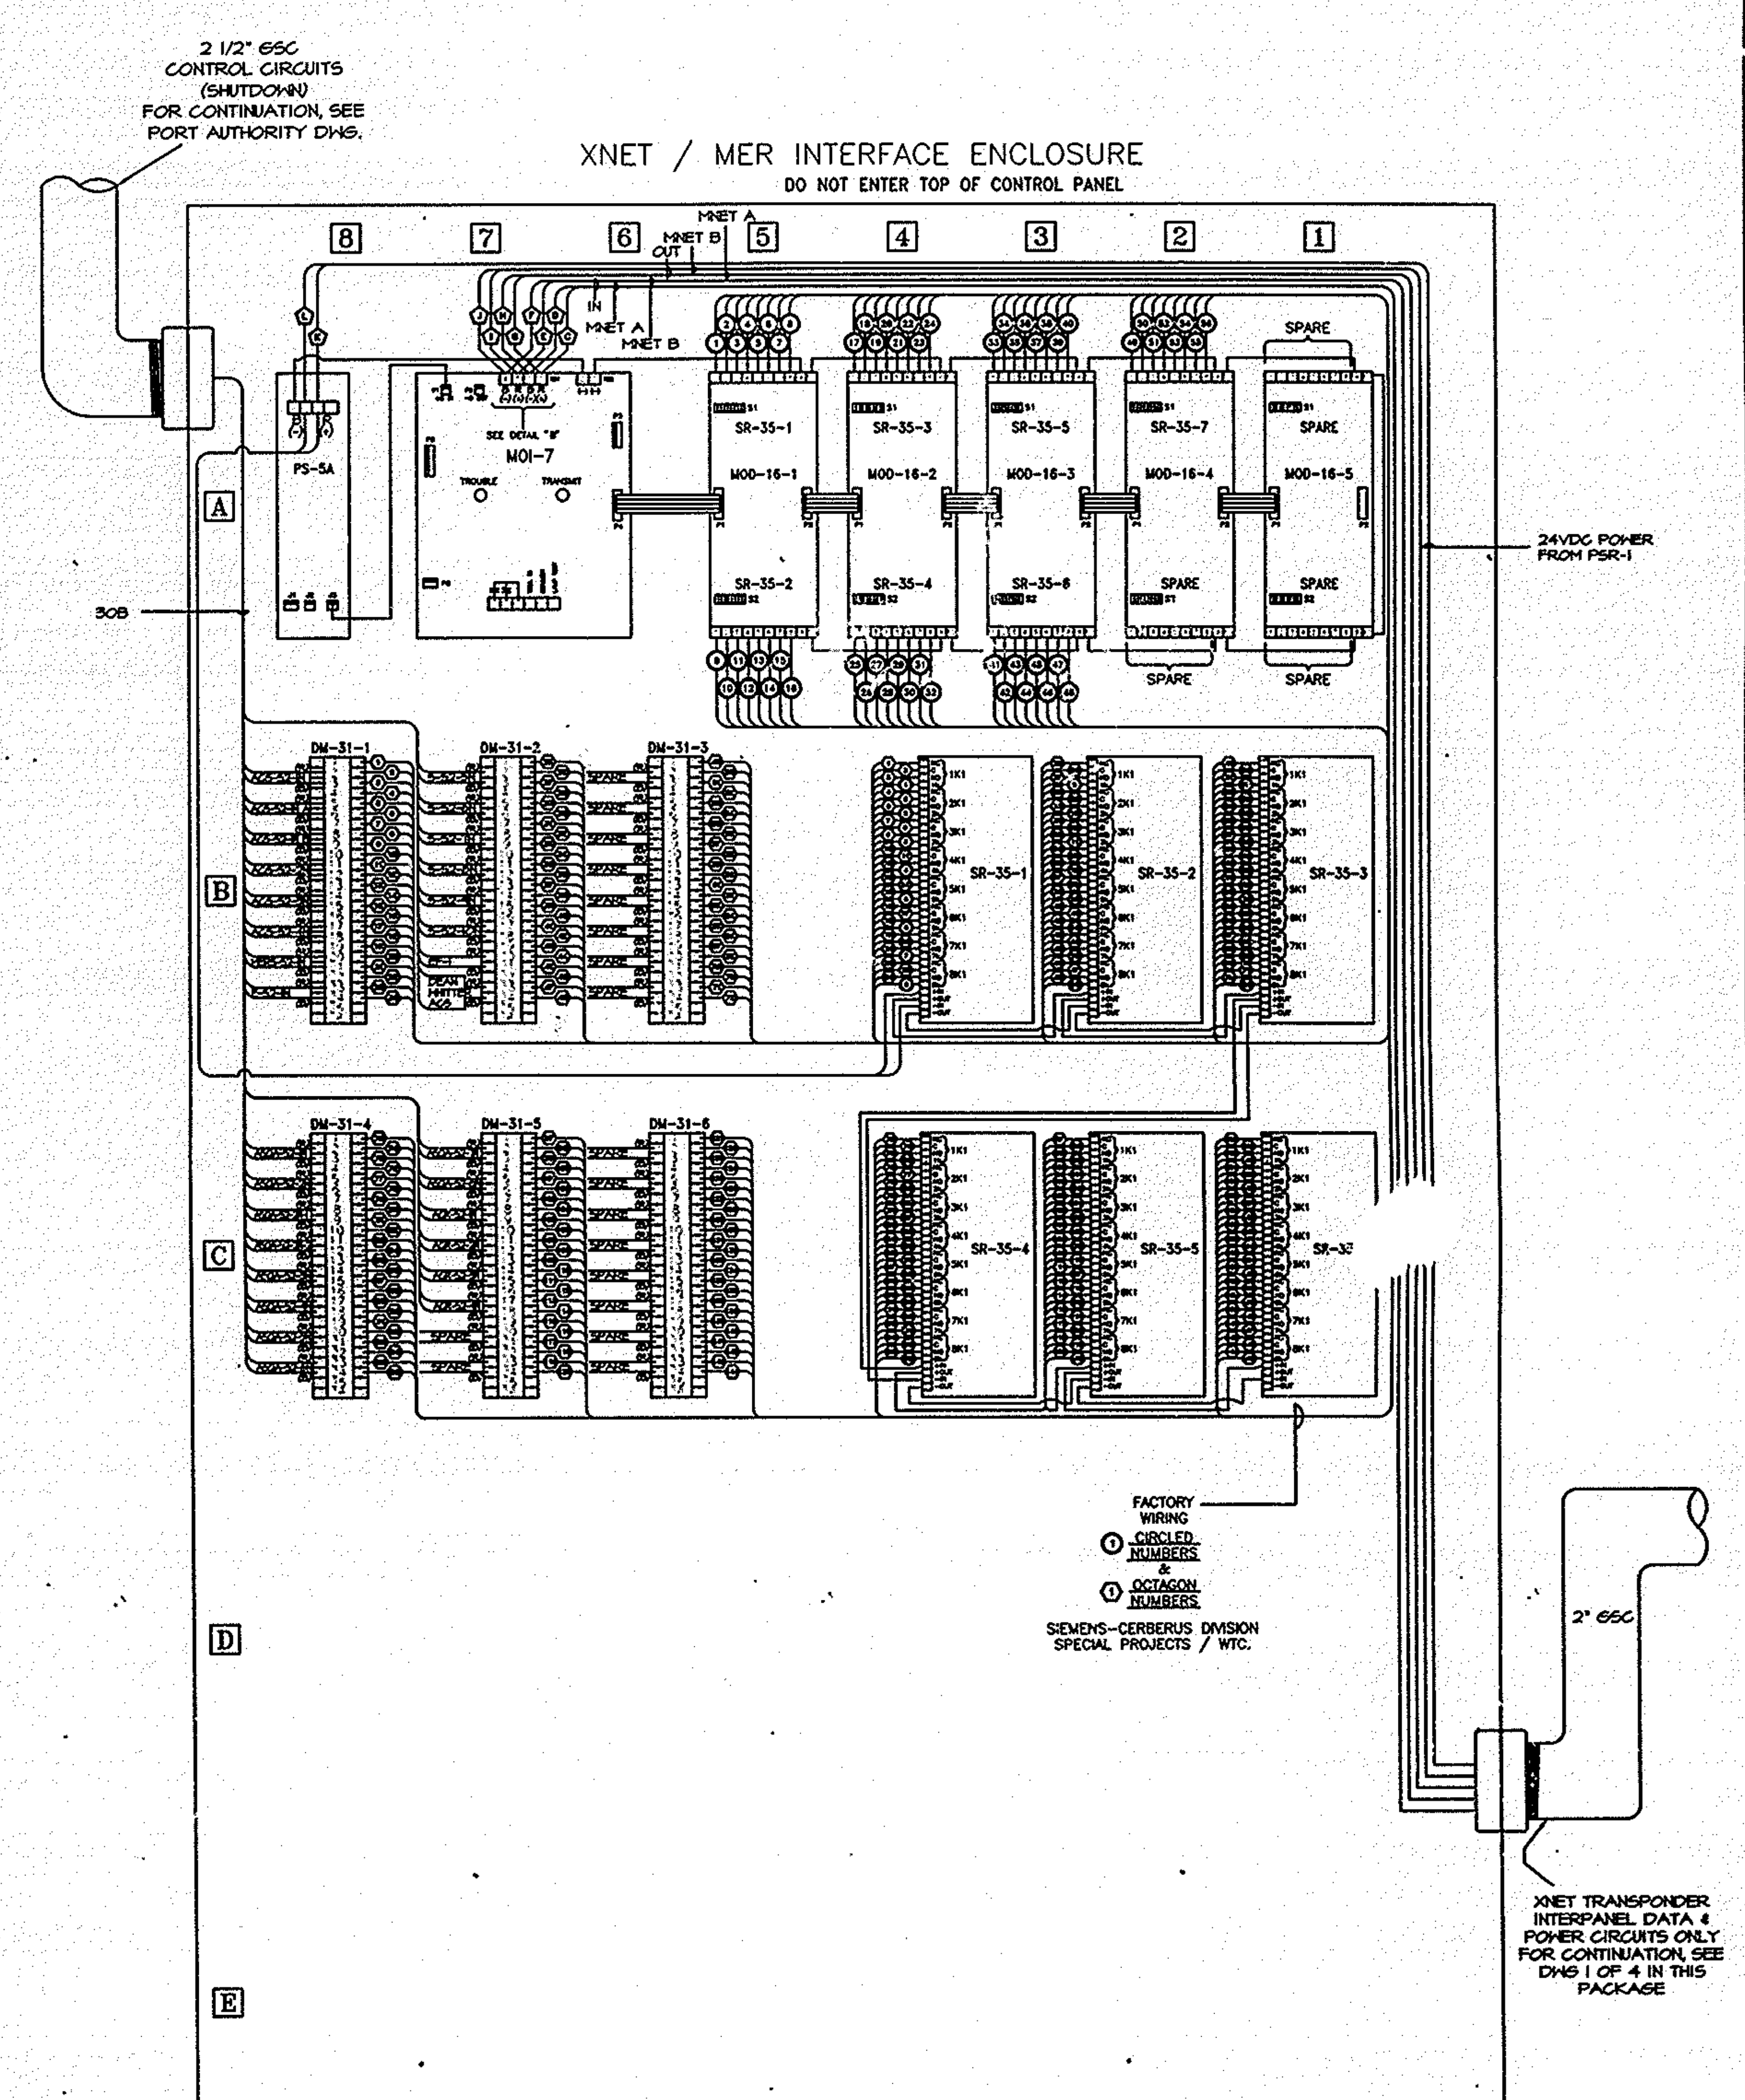

XNET / MER INTERFACE CABINET
EB-35 40 MODULE ENCLOSURE
BACK BOX MEASURES
23-7/8"W x 56"H x 4-5/8"D
INCLUDING RAIL KIT AND MODULES
SUPPLIED BY SIEMENS-CERBERUS DIVISION
SPECIAL PROJECTS / WTC.

I HEREBY CERTIFY THAT THIS IS A TRUE AND CORRECT COPY OF ONE OF THE REFERENCE DRAWINGS FOR CONTRACT NO. WTC-861.571 IN THE FORM IN WHICH SAID DRAWINGS EXISTED AT THE TIME THE SAID CONTRACT WAS EXECUTED BY THE PARTIES.

DATE 12/17/99 [signature] CONTRACT ENGR./ARCH.

DATE 12/20/99 [signature] ENGINEERING PROGRAM MGR.

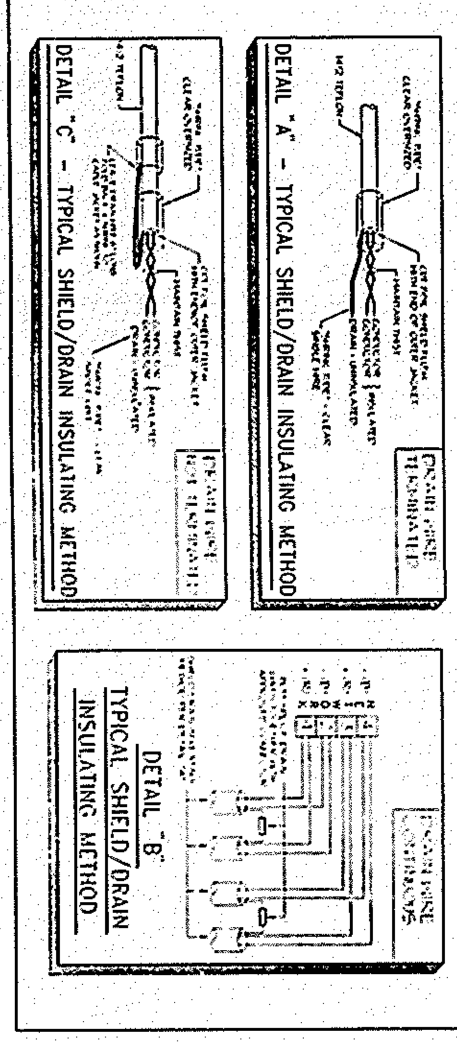

NOTES

SIEMENS Cerberus Division

Siemens Building Technologies, Inc.

FIRE ALARM SYSTEM
DEVICE UPGRADE PHASE III
5 WORLD TRADE CENTER
B1 LEVEL MEP